NOTES:

ALL DIMENSIONS AND LEVELS TO BE CHECKED AND VERIFIED ON SITE BY THE CONTRACTOR/S PRIOR TO COMMENCEMENT OF ANY WORKS.

FIGURED DIMENSIONS ARE TO TAKE PREFERENCE TO SCALING. ALL DISCREPANCIES ON DRAWINGS OR INTENDED VARIATIONS FROM THIS DRAWING/S ARE TO BE CLEARED WITH ARCHITECH BEFORE PUTTING ANY WORK TO HAND.

ALL STRUCTURAL WORKS ARE TO BE REFERRED TO ENGINEERS DRAWINGS AND SPECIFICATIONS.

ALL WORKS TO BE CARRIED OUT IN STRICT ACCORDANCE WITH REGULATIONS AS LAID DOWN IN THE NATIONAL BUILDINGS REGULATIONS (NBR 0400) AND OTHER GOVERNING BODIES.

COPYRIGHT IS RESERVED ON ALL DRAWINGS AND DESIGN.

ALL FINISHES INDICATED ON PLAN GETS SUPERCEDED BY THE FINISHING SPECIFICATIONS.

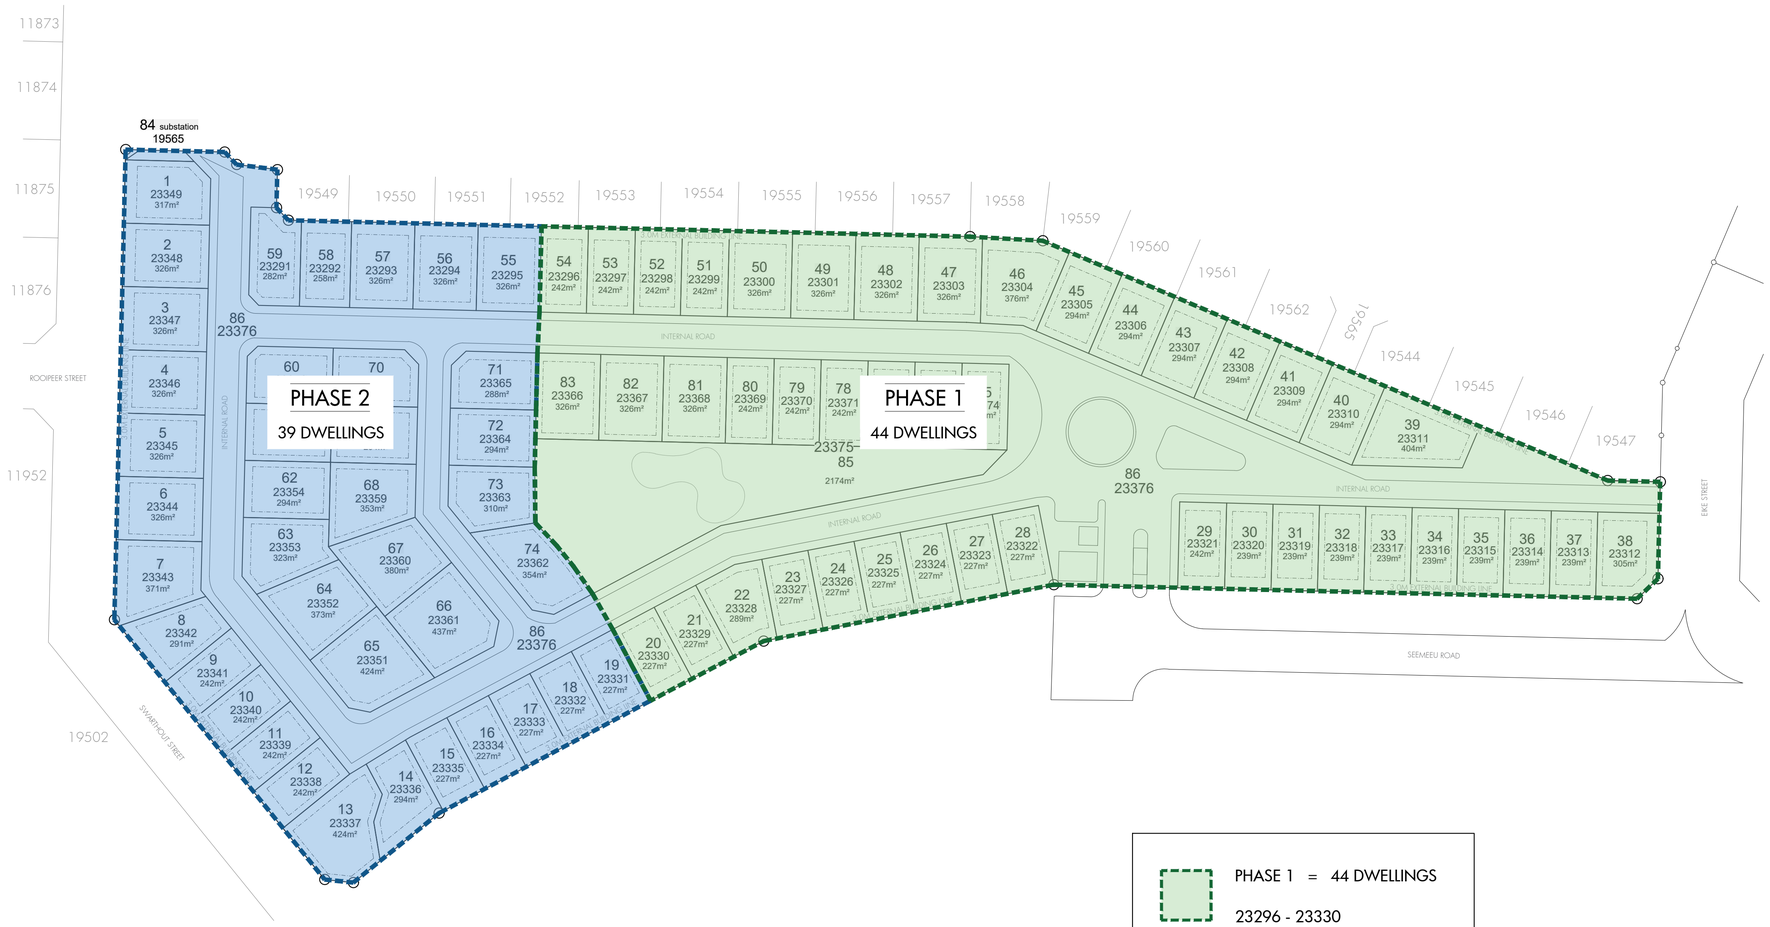

SITE DEVELOPMENT PLAN
SCALE 1:750

PHASE 1 = 44 DWELLINGS

23296 - 23330
23366 - 23374

PHASE 2 = 39 DWELLINGS

23291 - 23295
23331 - 23349
23351 - 23365

FOR INFORMATION ONLY

COPYRIGHT IS VESTED IN THIS DOCUMENT AND NO USE, DUPLICATION OR REPRODUCTION THEREOF MAY OCCUR WITHOUT THE WRITTEN CONSENT OF THE AUTHOR

ARCHITECH
Office D1, 11 Alberto Drive, Devonbosch Lifestyle Estate,
Bottelary Rd, Stellenbosch, 7605
021 823 7676 | info@architech.co.za

Project
FOUR SEASONS

Drawing
PHASING PLAN

DATE 05.11.2025	DRAWN CP	PAGE A1	
SACAP JMO PSAT 24750672	DESIGNED JVDM	SCALE AS INDICATED	
YEAR 2025	JOB 4 SEASONS	DRAWING № 4S_SDP_00	REVISION 0	PAGE